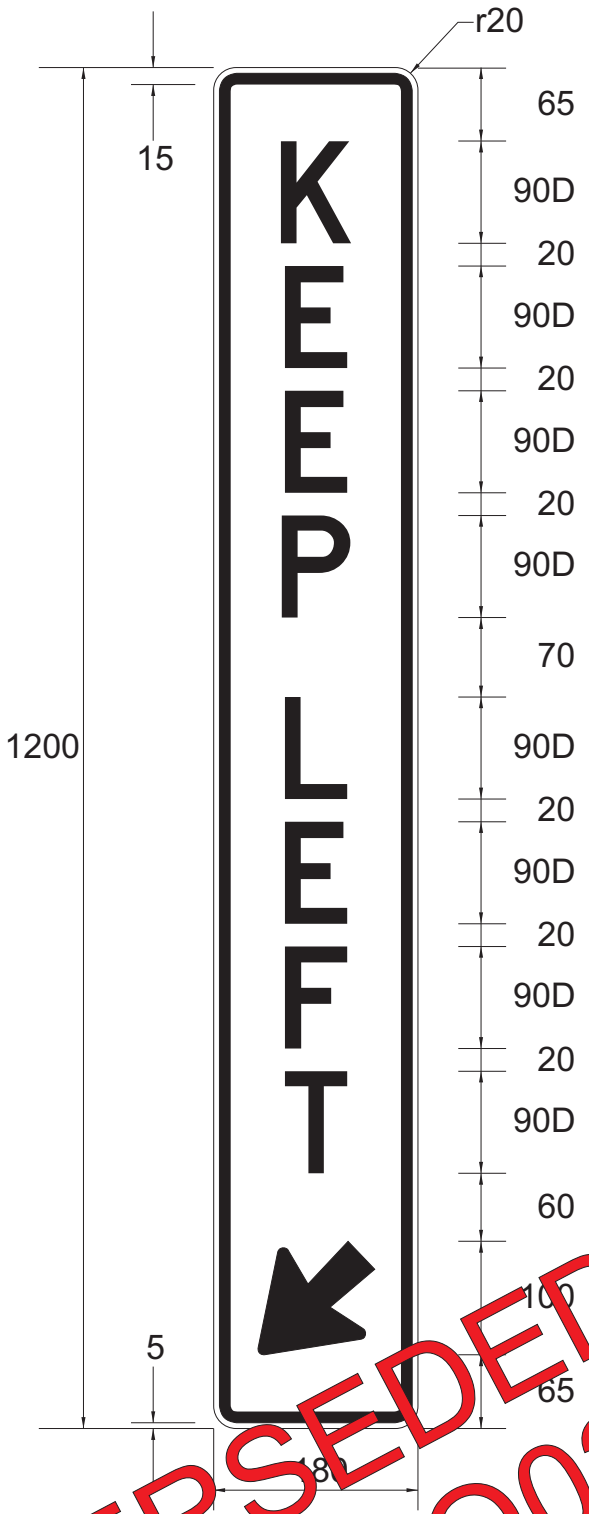

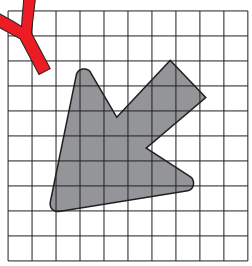

Colour Legend

Black

Retroreflective white

Notes

For optional width signs refer to TC9265_2 and TC9625_3.

SUPERSEDED BY R2-3-Q02 (02/19)

Queensland Government

REGULATORY SIGN

"KEEP LEFT"

Department of Transport and Main Roads
Infrastructure Management & Delivery Division

APPROVED AS OFFICIAL TRAFFIC SIGN

PRINCIPAL ENGINEER
(Traffic Engineering)

5/05/14
Date

Designed	Checked	Scale
RH 02/08	KB 02/08	Not to Scale

TC9265_1

A B C D